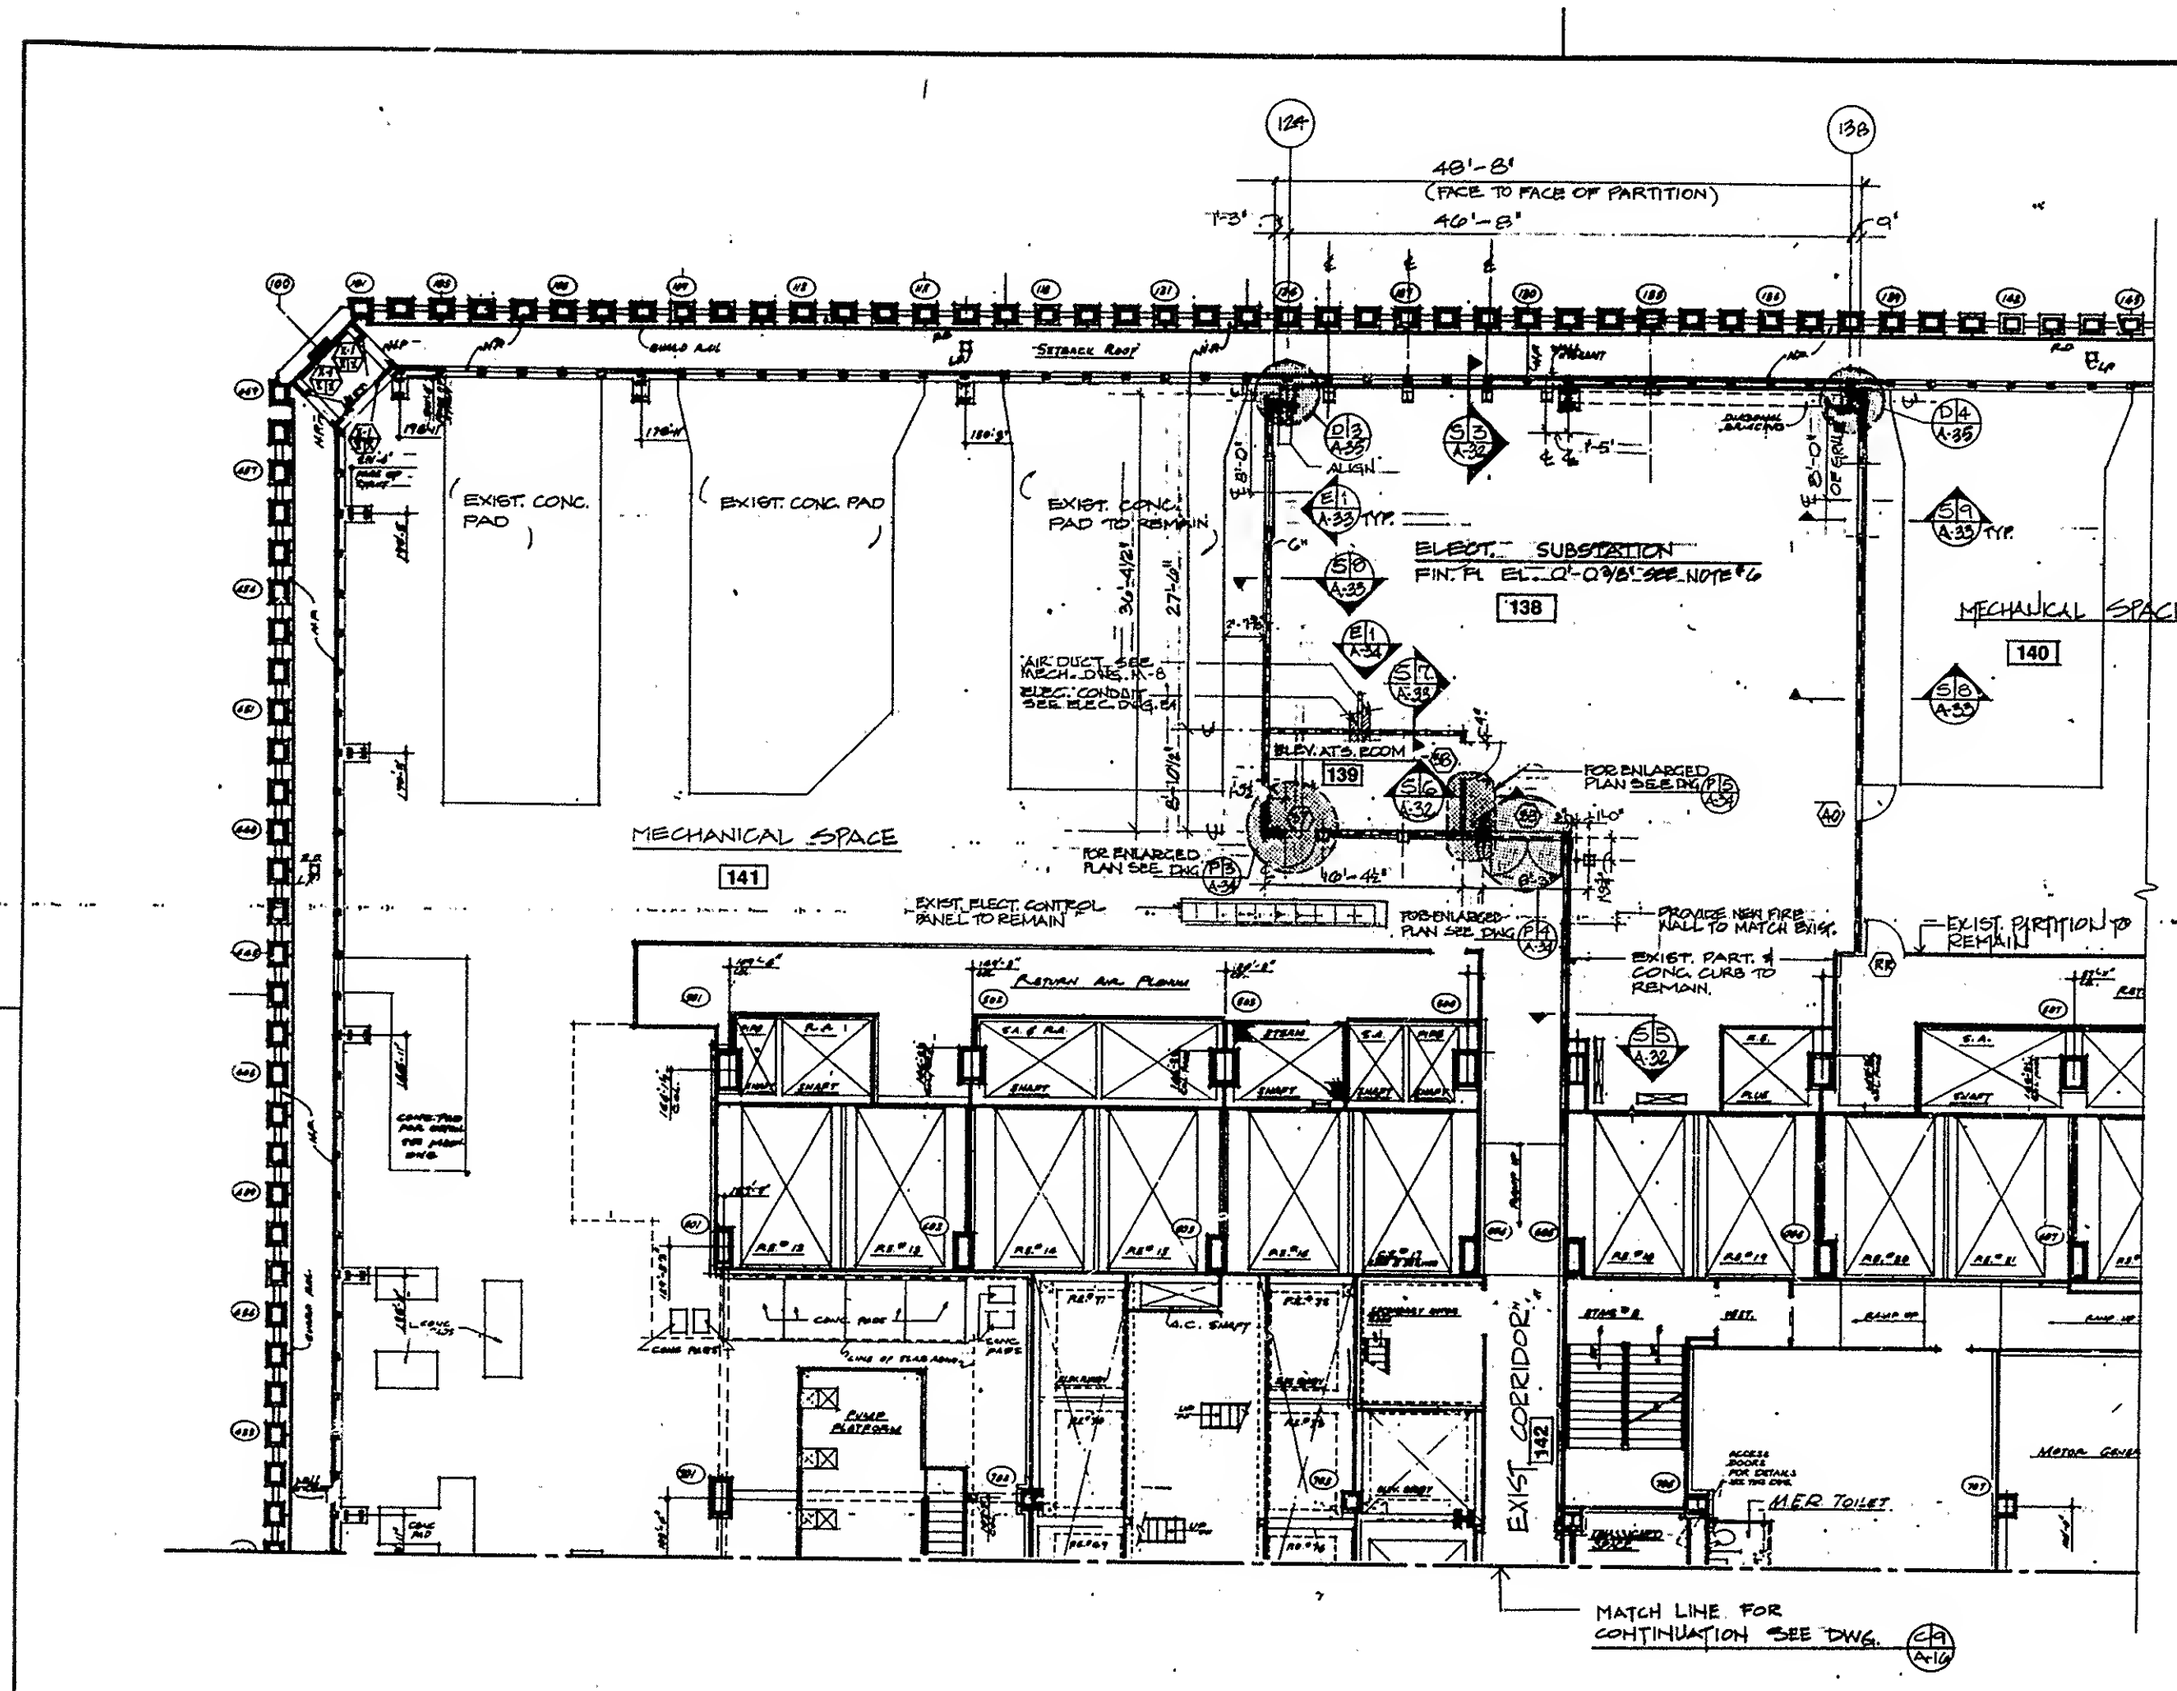

C.11 CONSTRUCTION PLAN

SCALE IN FEET